Notes:

No other conductors shall be run in the same conduit with electrical service cable.

For underground service installations, local power utility company will install service power utility cable from their power source to the junction box and make required splices to the service cable coiled in the junction box.

* JB-1A, 1B or 1C junction box Top of of junction box shall read "UTILITY".

** Underground service cable coiled in box with sufficient length to allow the cable to extend at least two feet above the junction box.

*** 2" PVC conduit stubout (location as required by local utility company).

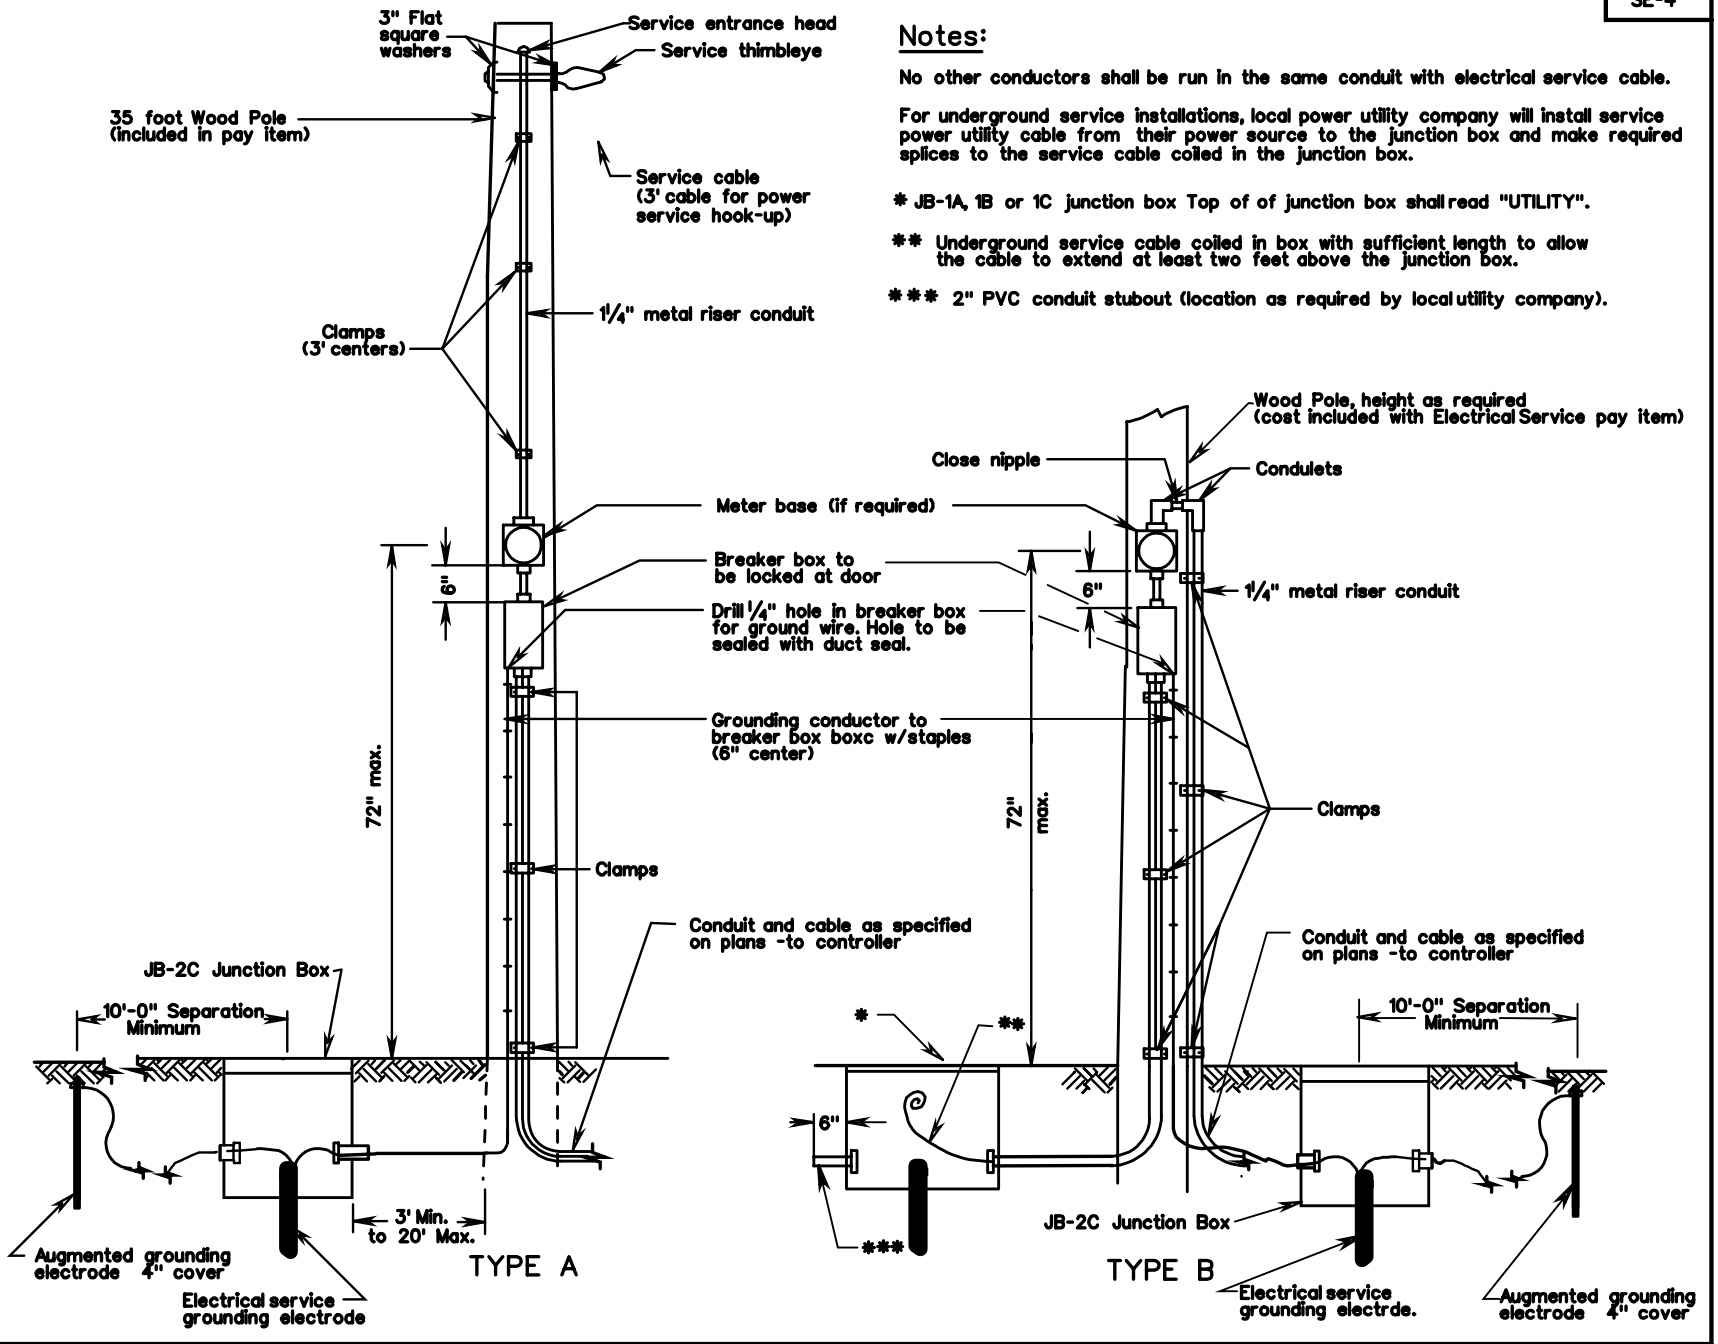

ELECTRICAL SERVICE DETAILS
SIGNAL INSTALLATION

VIRGINIA DEPARTMENT OF TRANSPORTATION

REV. 2/06

1301.35