OSS-1

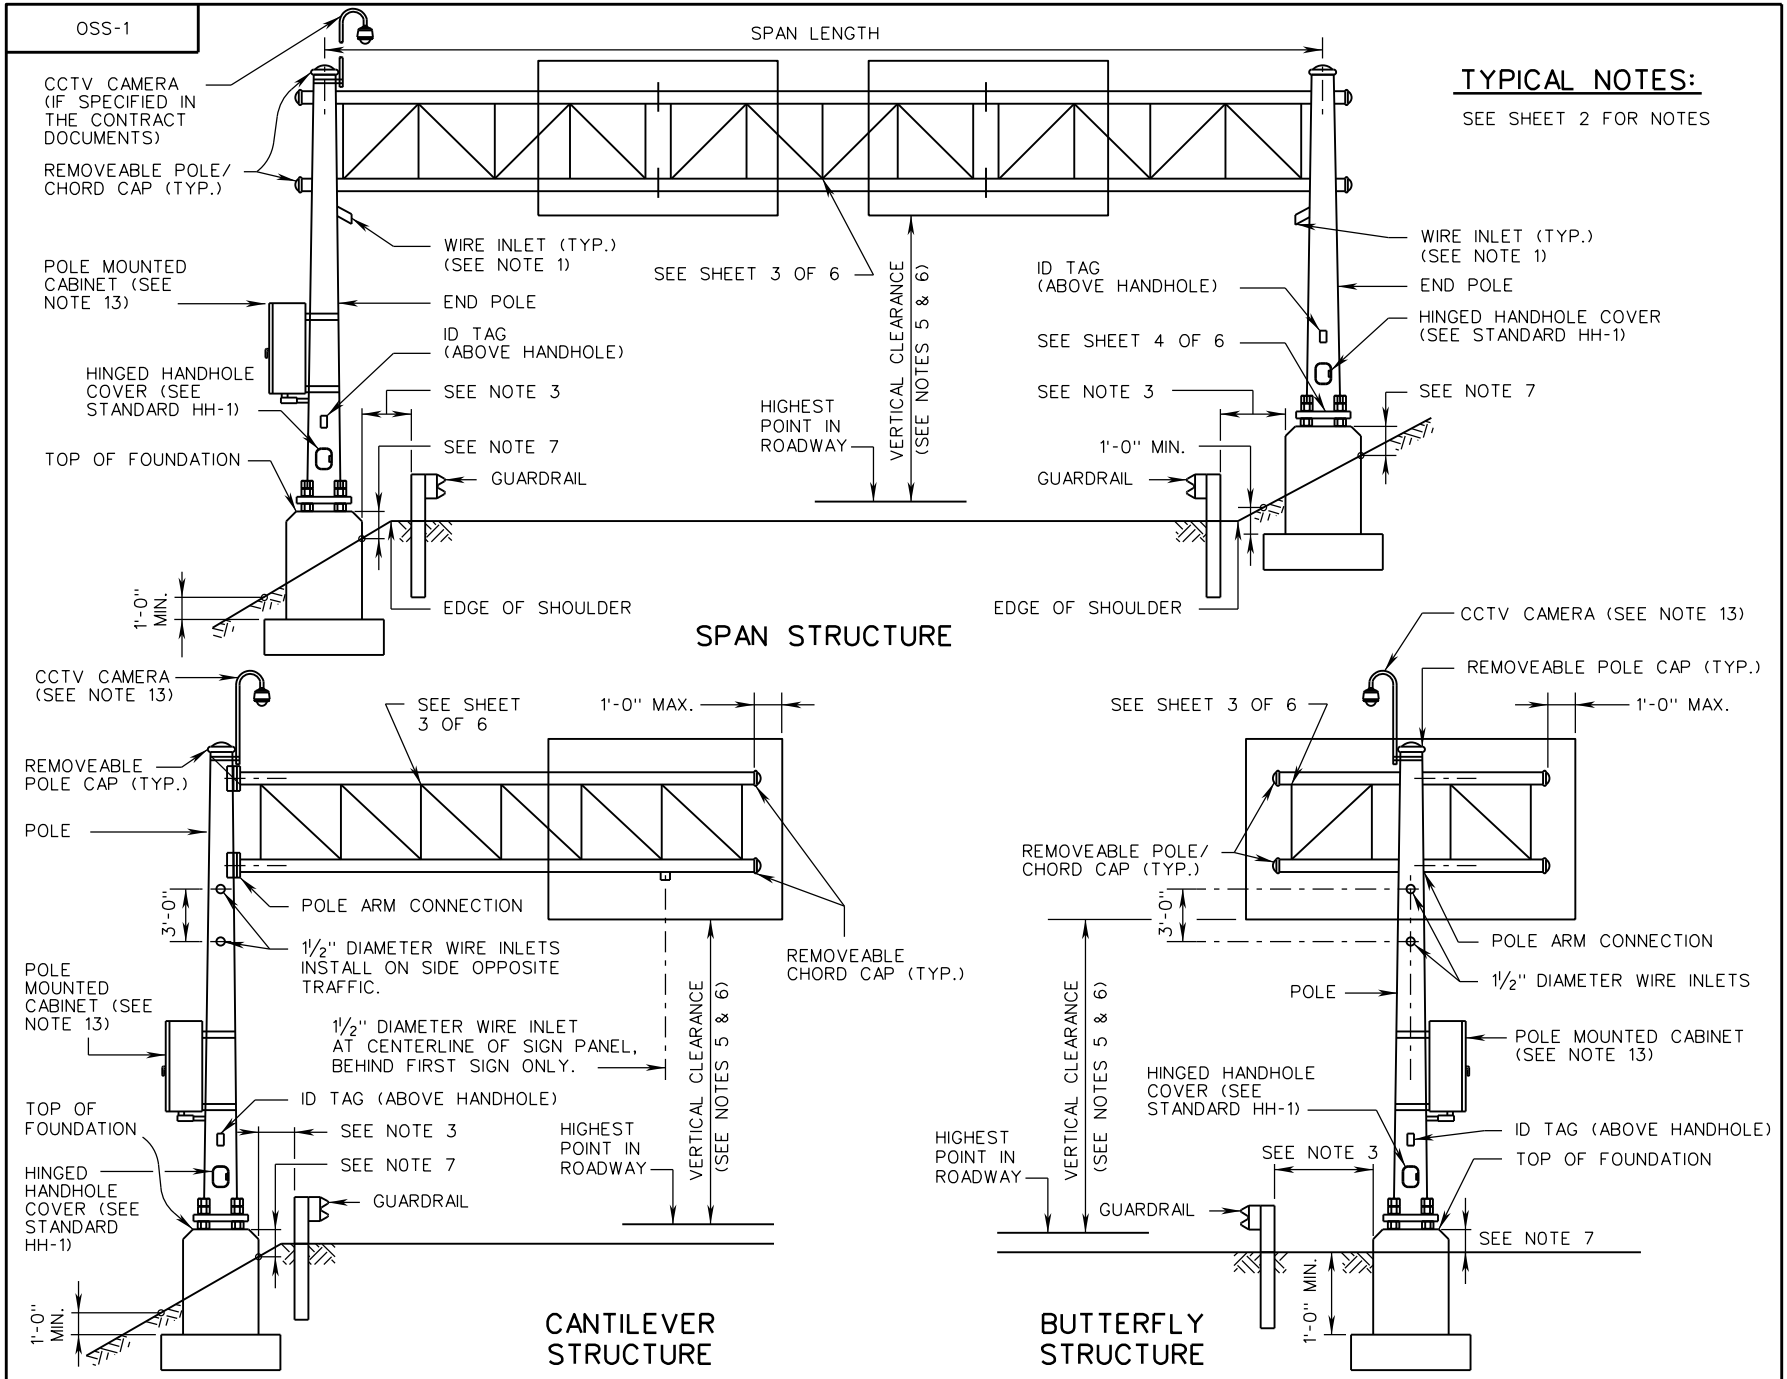

TYPICAL NOTES:

SEE SHEET 2 FOR NOTES

VDOT ROAD AND BRIDGE STANDARDS	A COPY OF THE ORIGINAL SEALED AND SIGNED DRAWING IS ON FILE IN THE CENTRAL OFFICE.	SPECIFICATION REFERENCE
SHEET 1 OF 7	# OVERHEAD SIGN STRUCTURE	700
1324.10	TYPICAL DETAILS	
REVISION DATE 04/19	VIRGINIA DEPARTMENT OF TRANSPORTATION	