DI-14D, 14E, 14F

PLAN VIEW

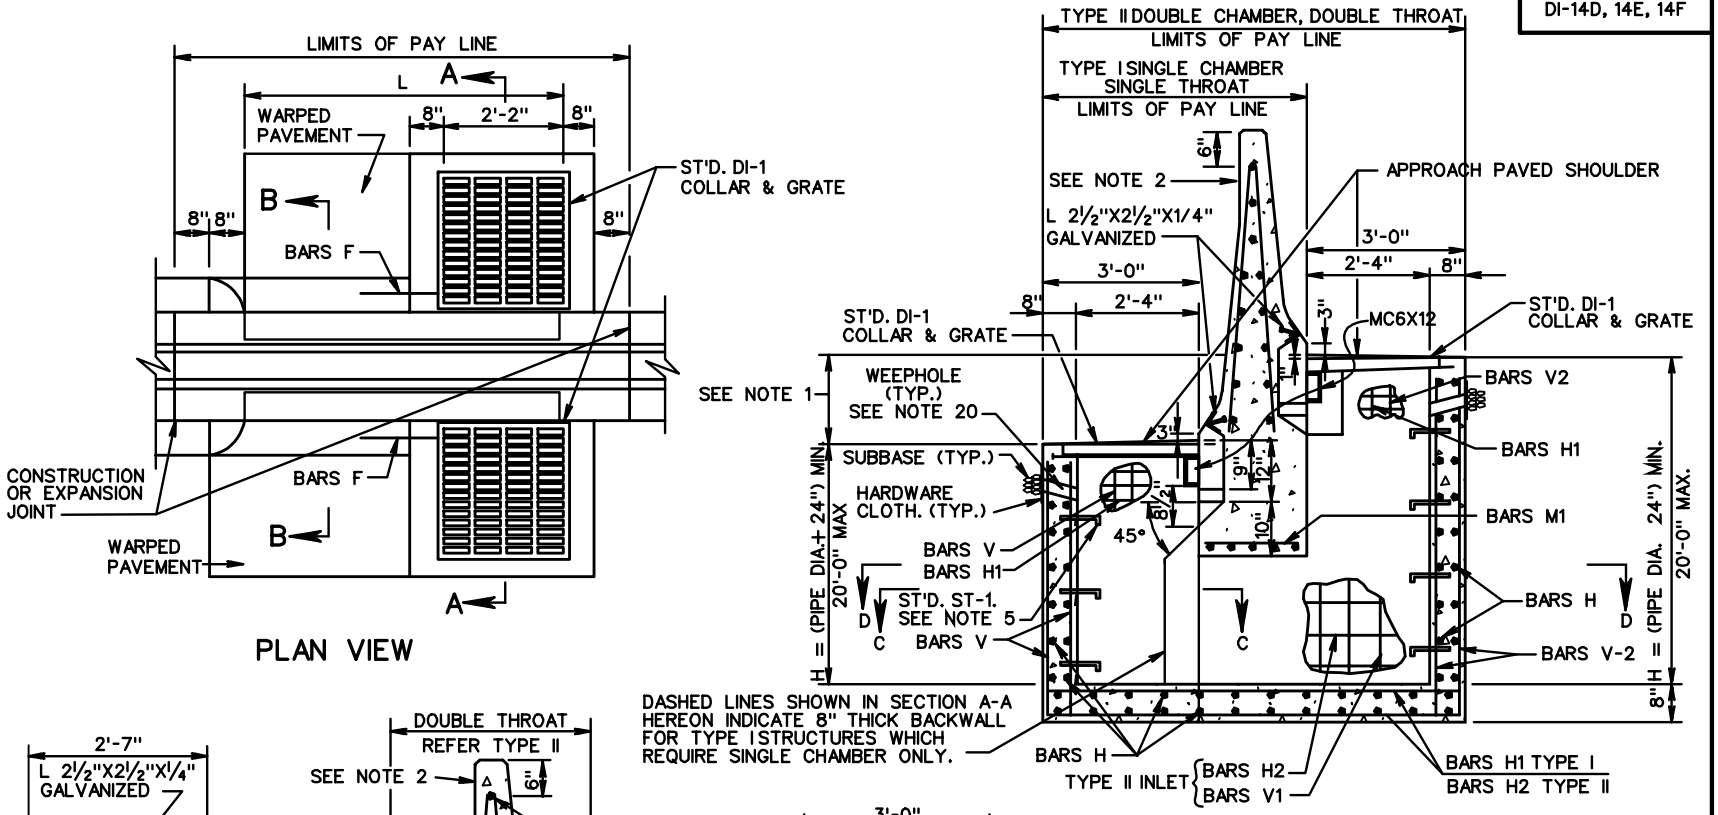

SECTION A-A

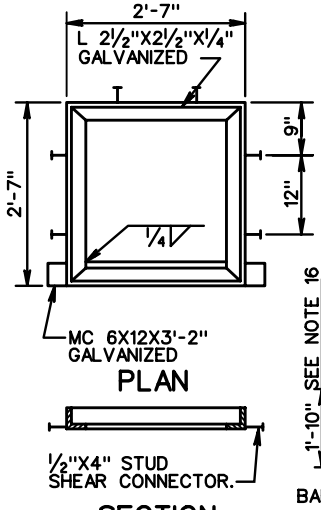

SECTION COLLAR DETAIL

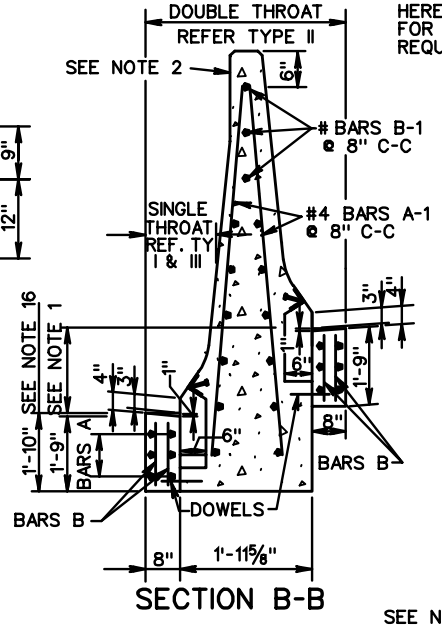

SECTION B-B

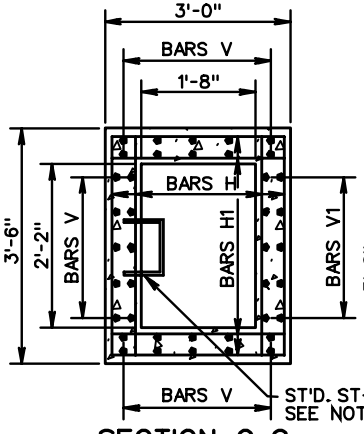

SECTION C-C
TYPE I & III

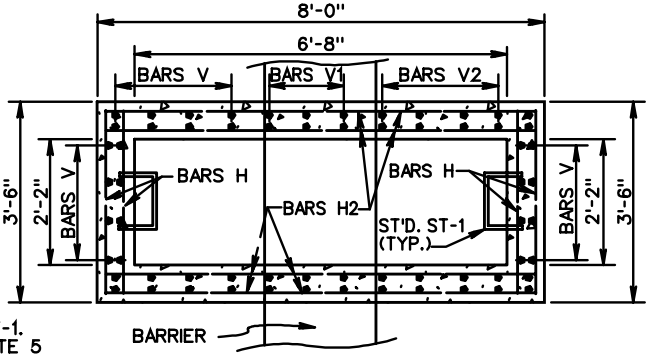

SECTION D-D
TYPE II
(NOT TO SCALE)

SEE NOTES ON SHEET 2 OF 2.

SPECIFICATION REFERENCE	CONCRETE MEDIAN BARRIER DROP INLET	VDOT ROAD AND BRIDGE STANDARDS
233 302	12"-24" PIPE: DEPTH (H) - 20' MAX. VIRGINIA DEPARTMENT OF TRANSPORTATION	REVISION DATE: —
		SHEET 1 OF 2 104.40