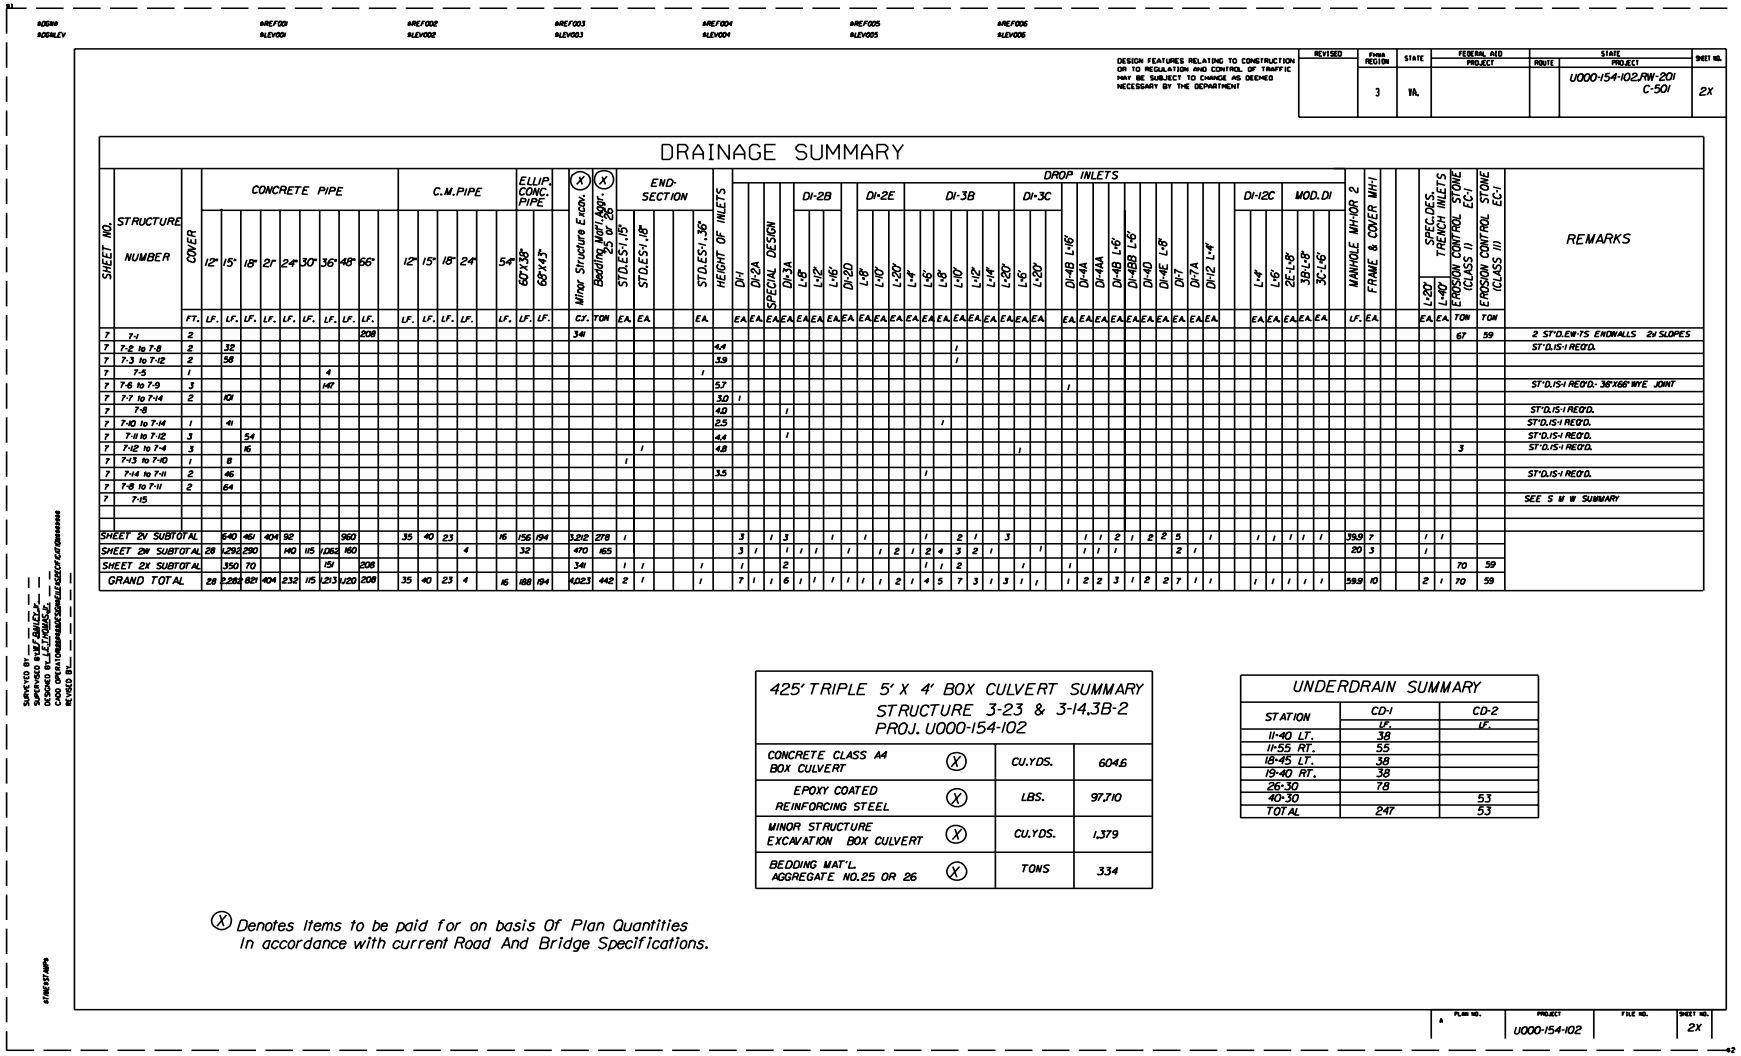

DESIGN FEATURES RELATING TO CONSTRUCTION OR TO REGULATION AND CONTROL OF TRAFFIC MAY BE SUBJECT TO CHANGE AS DEEMED NECESSARY BY THE DEPARTMENT

REVISED	From REGION	STATE	FEDERAL AID PROJECT	STATE ROUTE	STATE PROJECT	SHEET NO.
	3	N.A.			U000-154-102,RW-201 C-501	2X

DRAINAGE SUMMARY

SHEET NO.	STRUCTURE NUMBER	COVER	CONCRETE PIPE 12"	15"	18"	21"	24"	30"	36"	48"	56"	C.M.PIPE 12"	15"	18"	24"	54"	ELLIP. CONC. PIPE 60"X38"	68"X43"	Minor Structure Excav. (X)	Bedding Mat'l. 1.50"-.25 or #6 (X)	END SECTION STD.ES-1.15"	STD.ES-1.18"		STD.ES-1.36"	HEIGHT OF INLETS	DROP INLETS DI-1	DI-2A	SPECIAL DESIGN	DI-3A	DI-2B L-8'	L-12'	L-16'	DI-2D	DI-2E L-8'	L-10'	L-20'	DI-3B L-4'	L-6'	L-8'	L-10'	L-12'	L-14'	L-20'	DI-3C L-6'	L-8'	L-20'	DI-4B L-16'	DI-4A	DI-4AA	DI-4B L-6'	DI-4BB L-6'	DI-4D	DI-4E L-8'	DI-7	DI-7A	DI-12 L-4'	DI-12C L-4'	L-6'	MOD. DI 2E-1-8'	3B1-8'	3C-1-6'	MANHOLE MH-10R 2	FRAME & COVER MH-1		SPEC.DES. TRENCH INLETS L-20'	L-40'	EROSION CONTROL STONE EC-1 (CLASS II)	EROSION CONTROL STONE EC-1 (CLASS III)	REMARKS
		FT.	LF.	LF.	LF.	LF.	LF.	LF.	LF.	LF.	LF.	LF.	LF.	LF.	LF.	LF.	LF.	LF.	LF.	C.Y.	TON	EA.	EA.		EA.		EA.	EA.	EA.