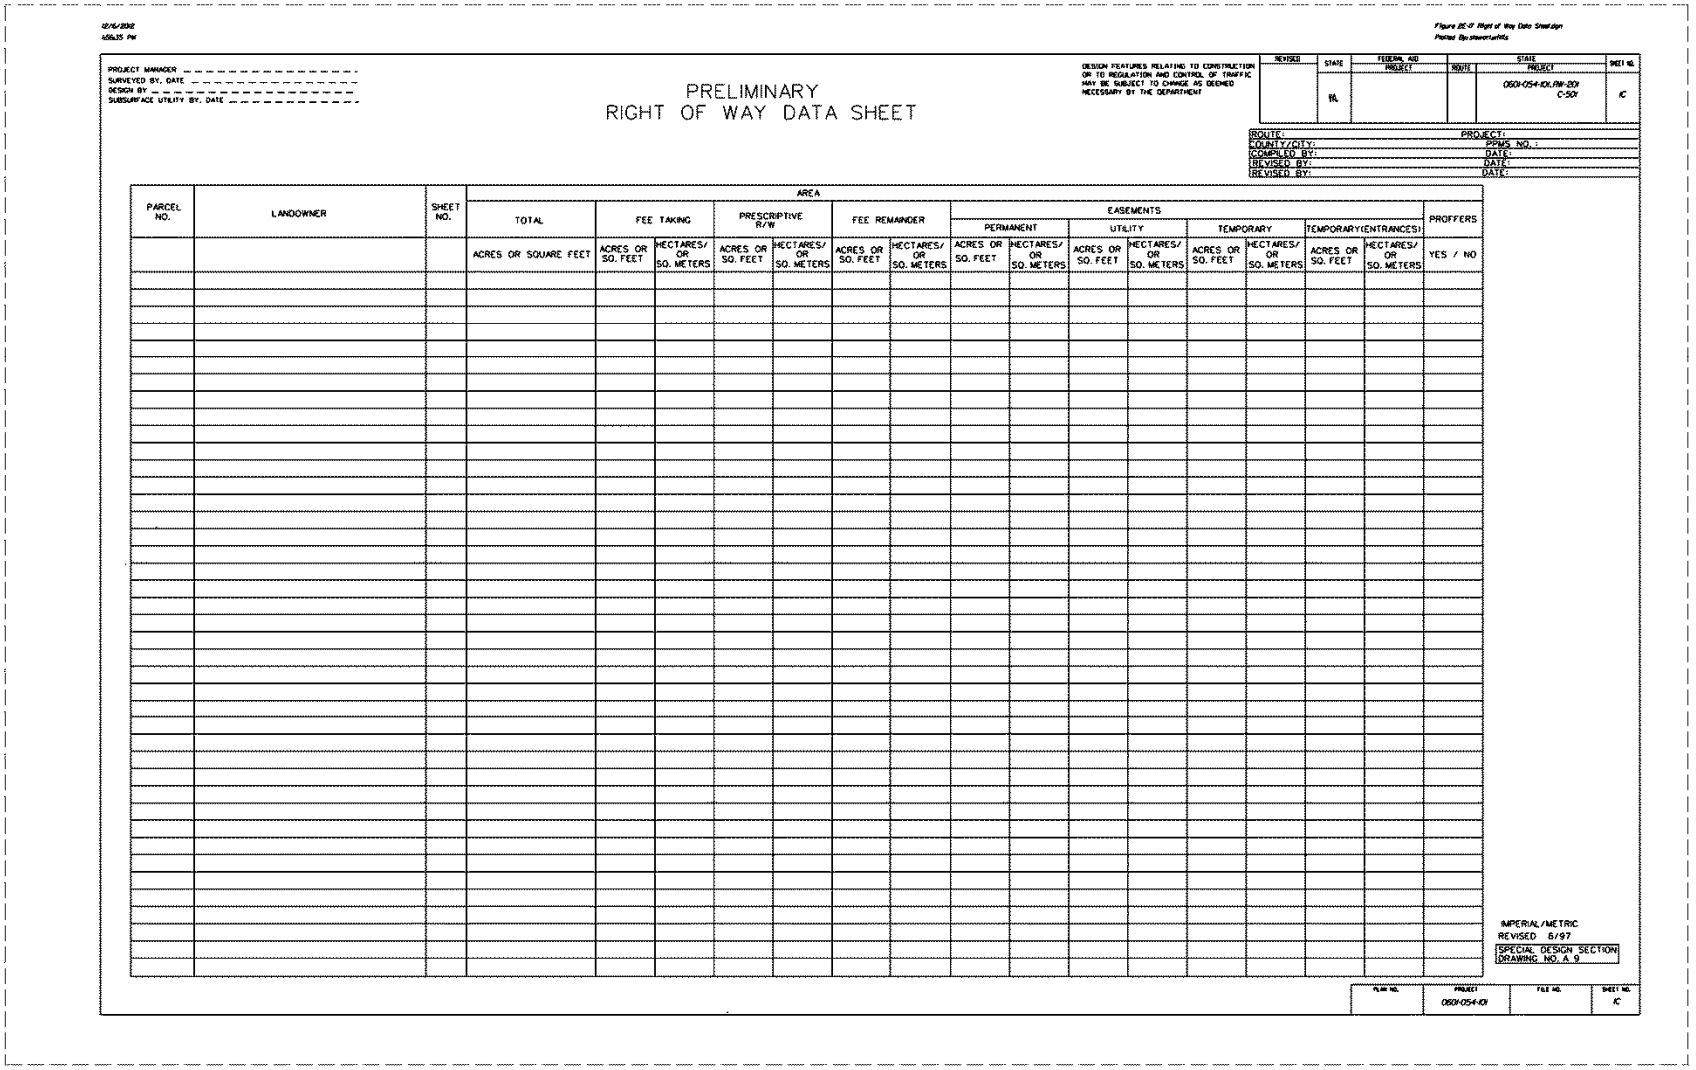

PRELIMINARY
RIGHT OF WAY DATA SHEET

PROJECT MANAGER
SURVEYED BY, DATE
DESIGN BY
SUBSURFACE UTILITY BY, DATE

DESIGN FEATURES RELATING TO CONSTRUCTION OR TO REGULATION AND CONTROL OF TRAFFIC MAY BE SUBJECT TO CHANGE AS DEEMED NECESSARY BY THE DEPARTMENT

REVISED	STATE	FEDERAL AID PROJECT		STATE PROJECT	SHEET NO.
	VA.		ROUTE	0501-054-101, RW-201 C-501	IC

ROUTE: PROJECT:
COUNTY/CITY: PSRVS NO. :
COMPILED BY: DATE:
REVISED BY: DATE:
REVISED BY: DATE:

PARCEL NO.	LANDOWNER	SHEET NO.	AREA														PROFFERS
			TOTAL	FEE TAKING		PRESCRIPTIVE R/W		FEE REMAINDER		EASEMENTS							
										PERMANENT		UTILITY		TEMPORARY		TEMPORARY(ENTRANCES)	
			ACRES OR SQUARE FEET	ACRES OR SQ. FEET	HECTARES/ OR SQ. METERS	ACRES OR SQ. FEET	HECTARES/ OR SQ. METERS	ACRES OR SQ. FEET	HECTARES/ OR SQ. METERS	ACRES OR SQ. FEET	HECTARES/ OR SQ. METERS	ACRES OR SQ. FEET	HECTARES/ OR SQ. METERS	ACRES OR SQ. FEET	HECTARES/ OR SQ. METERS	ACRES OR SQ. FEET	HECTARES/ OR SQ. METERS	YES / NO

IMPERIAL/METRIC
REVISED 6/97
SPECIAL DESIGN SECTION DRAWING NO. A 9

PLAN NO.	PROJECT	FILE NO.	SHEET NO.
	0501-054-101		IC

FIGURE 2E-17 SAMPLE RIGHT-OF-WAY DATA SHEET*

* Rev. 1/12