SURVEYED BY ________________
SUPERVISED BY ________________
DESIGNED BY ________________

DESIGN FEATURES RELATING TO CONSTRUCTION OR TO REGULATION AND CONTROL OF TRAFFIC MAY BE SUBJECT TO CHANGE AS DEEMED NECESSARY BY THE DEPARTMENT

REVISED	FHWA REGION	STATE	FEDERAL AID PROJECT	STATE ROUTE	STATE PROJECT	SHEET NO.
	3	VA.				

PRELIMINARY SIGNAL BASE PLAN
(BEFORE CLEAN UP)

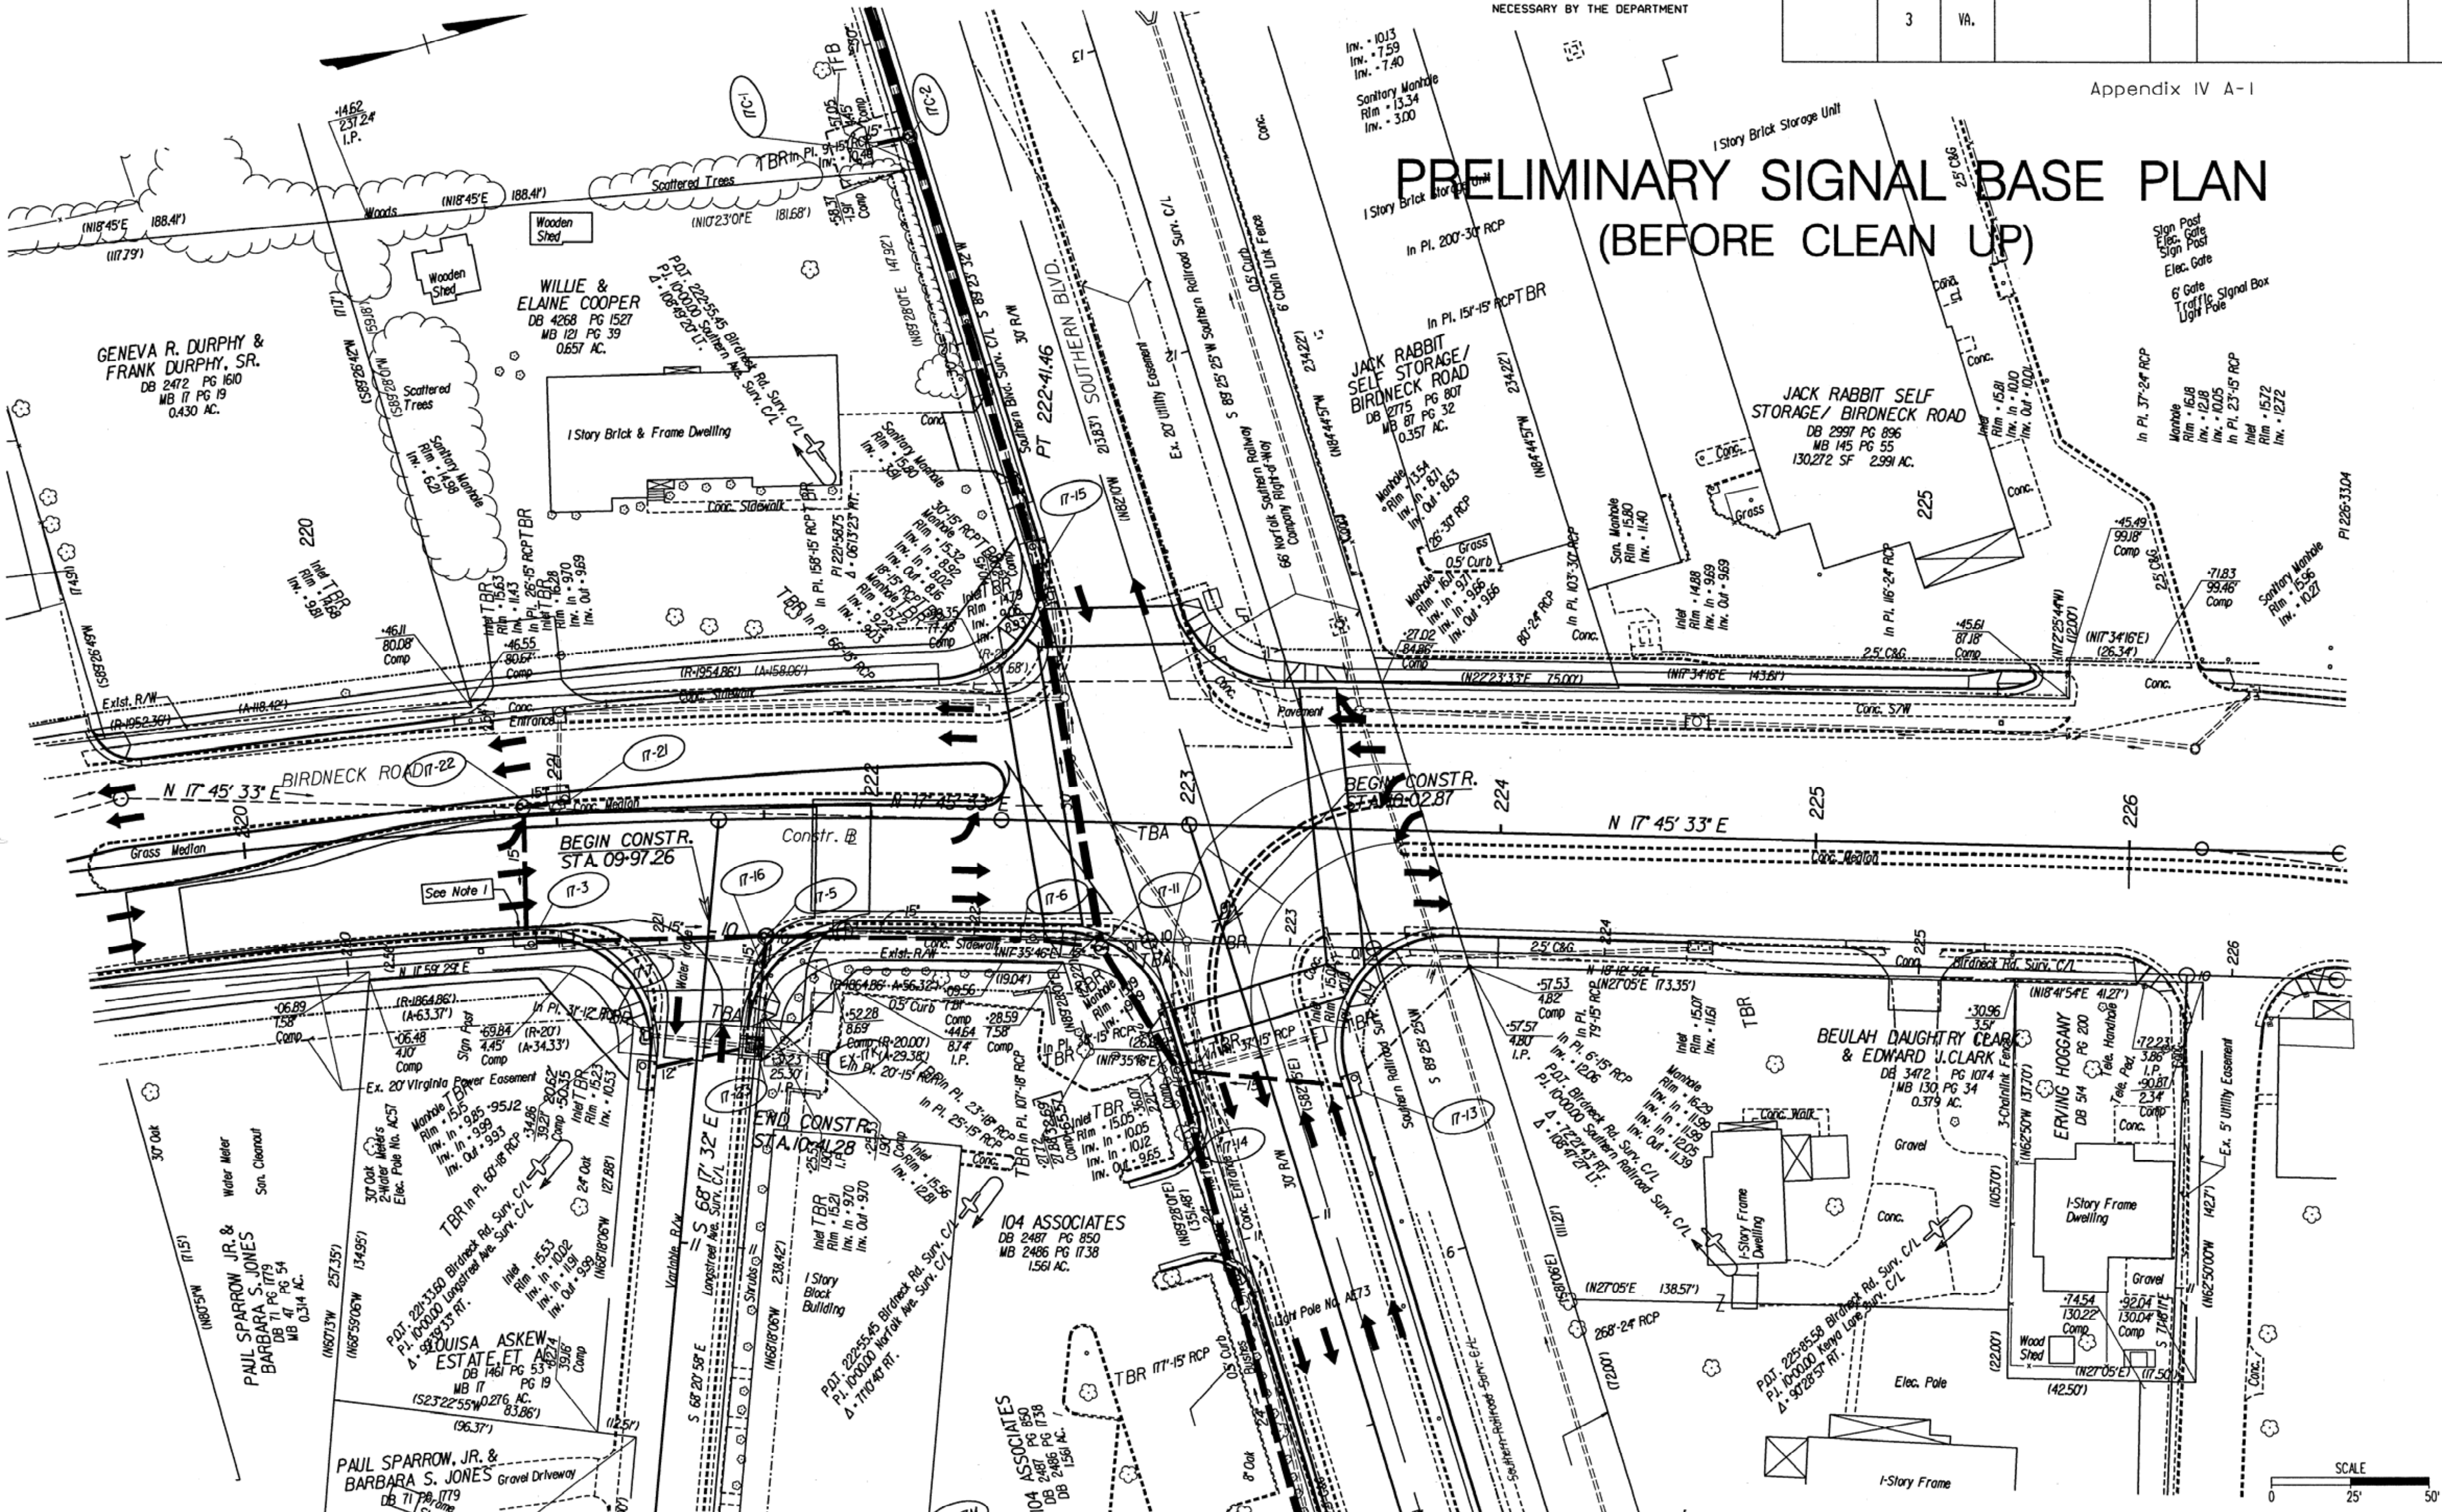

PLAN NO.	PROJECT	FILE NO.	SHEET NO.
A			