WD-2

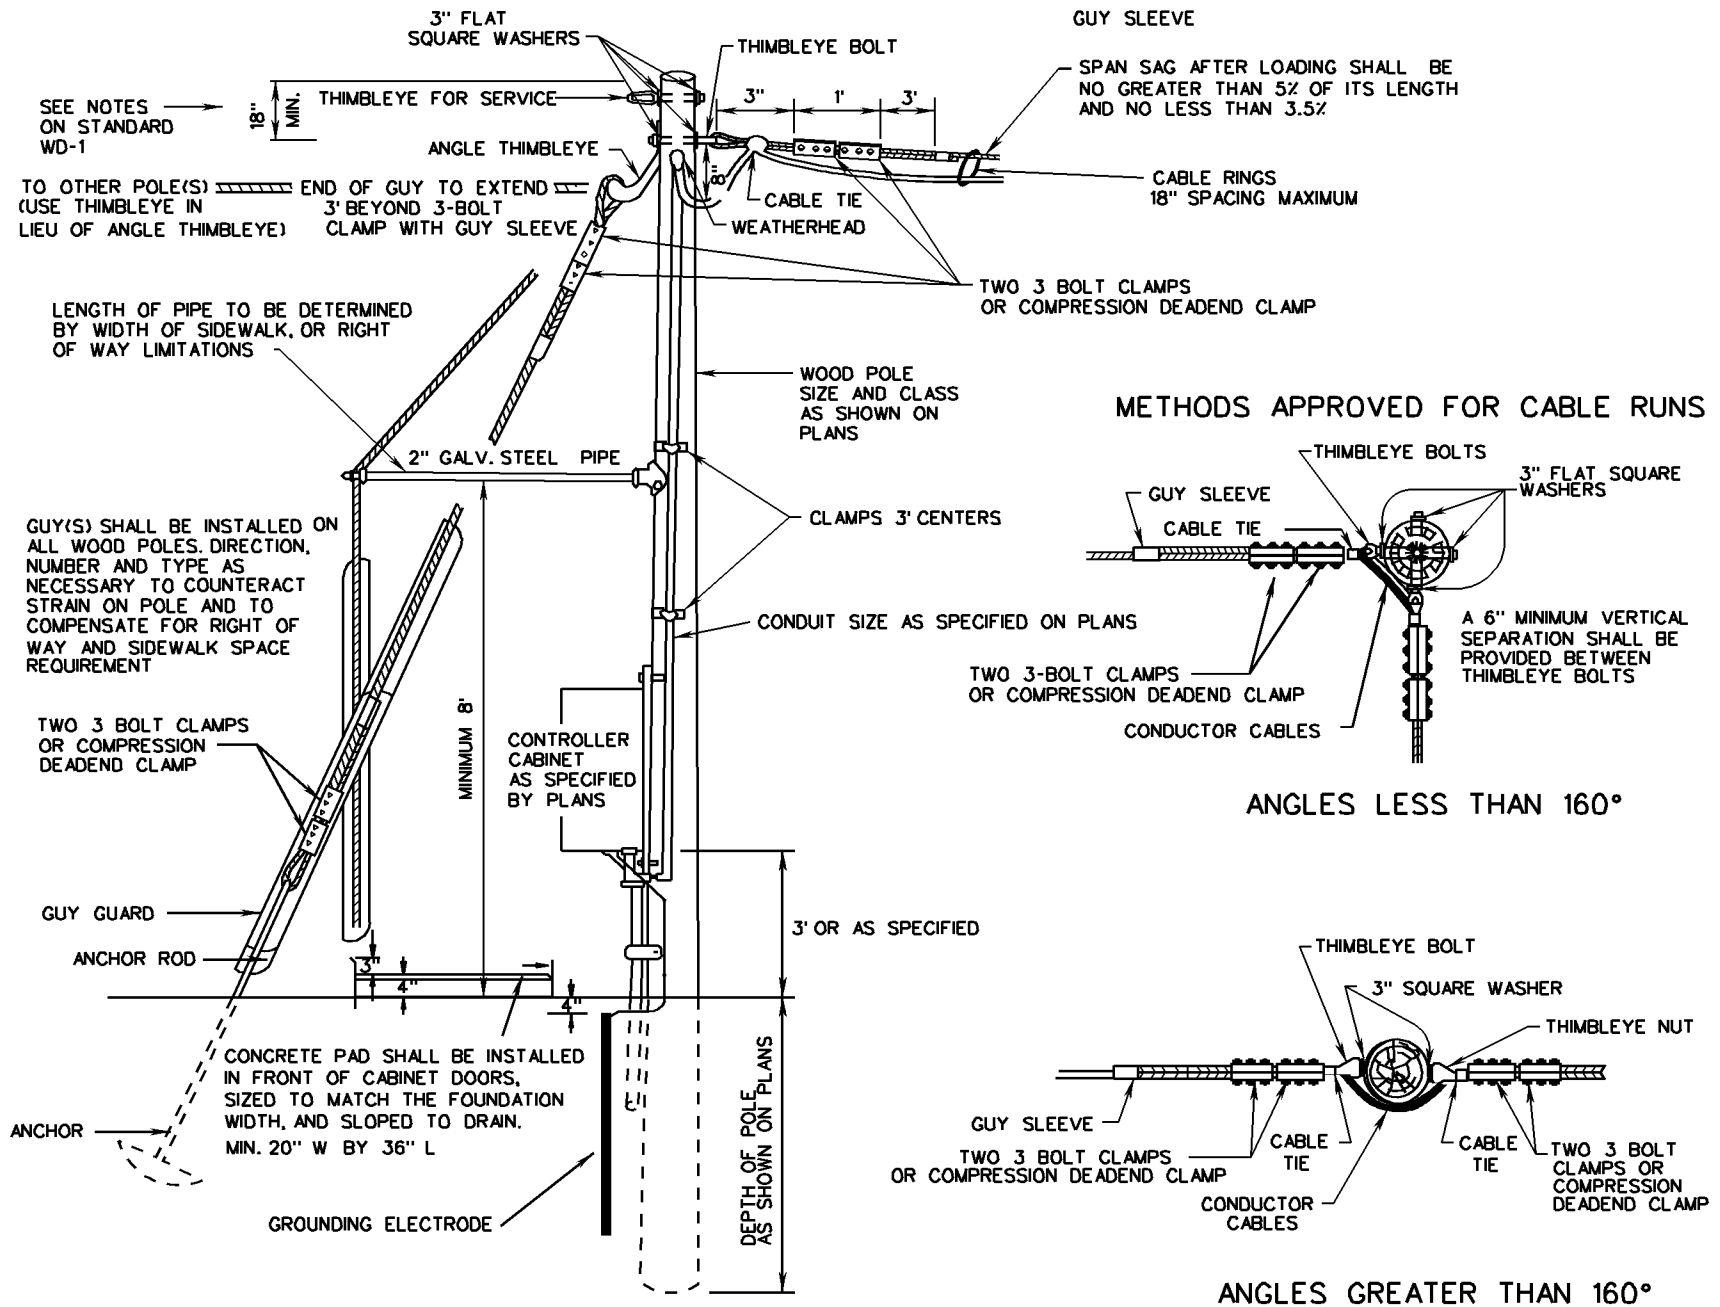

VDOT ROAD AND BRIDGE STANDARDS		WOOD POLE WIRING AND RIGGING DETAILS	SPECIFICATION REFERENCE
SHEET 1 OF 1	REVISION DATE	VIRGINIA DEPARTMENT OF TRANSPORTATION	700 703
1306.20	06-15-2009		