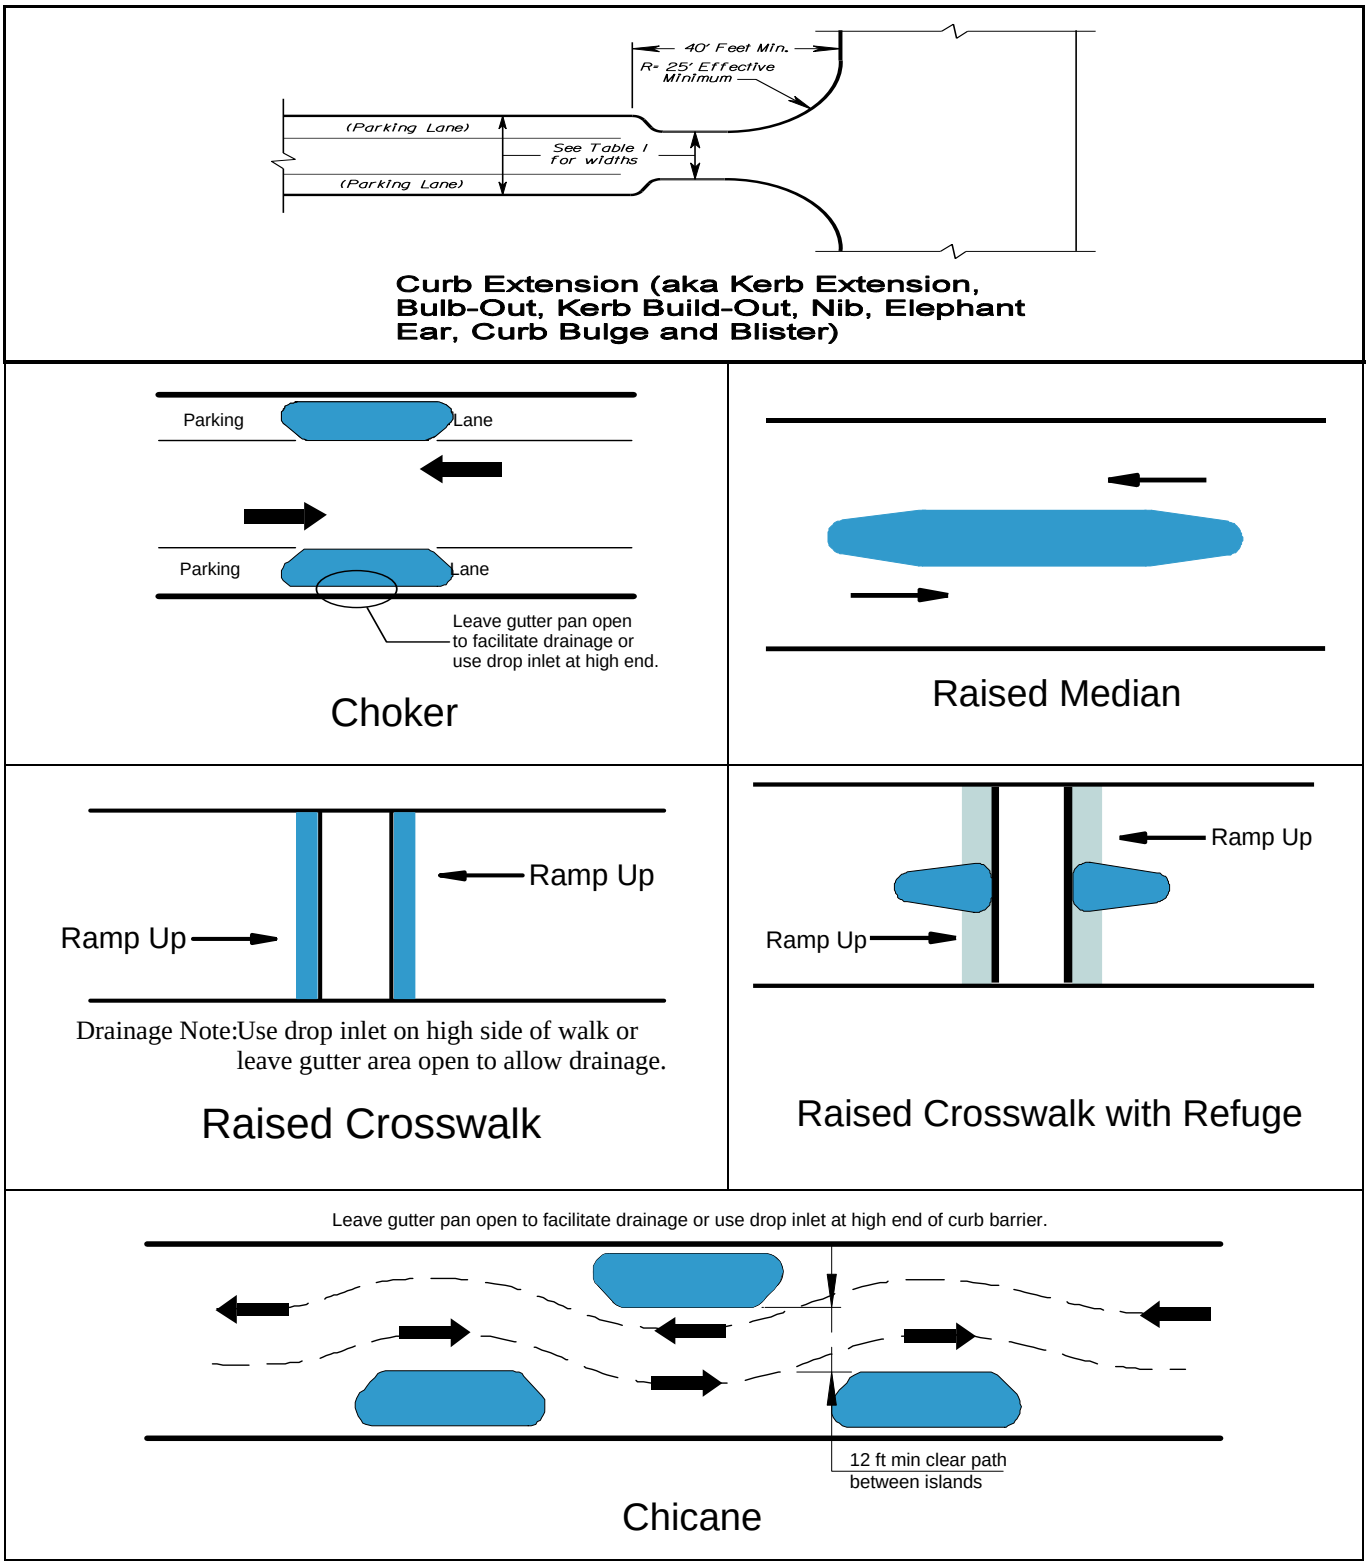

FIGURE 12 – TRAFFIC CALMING DETAILS*

* Rev. 7/09