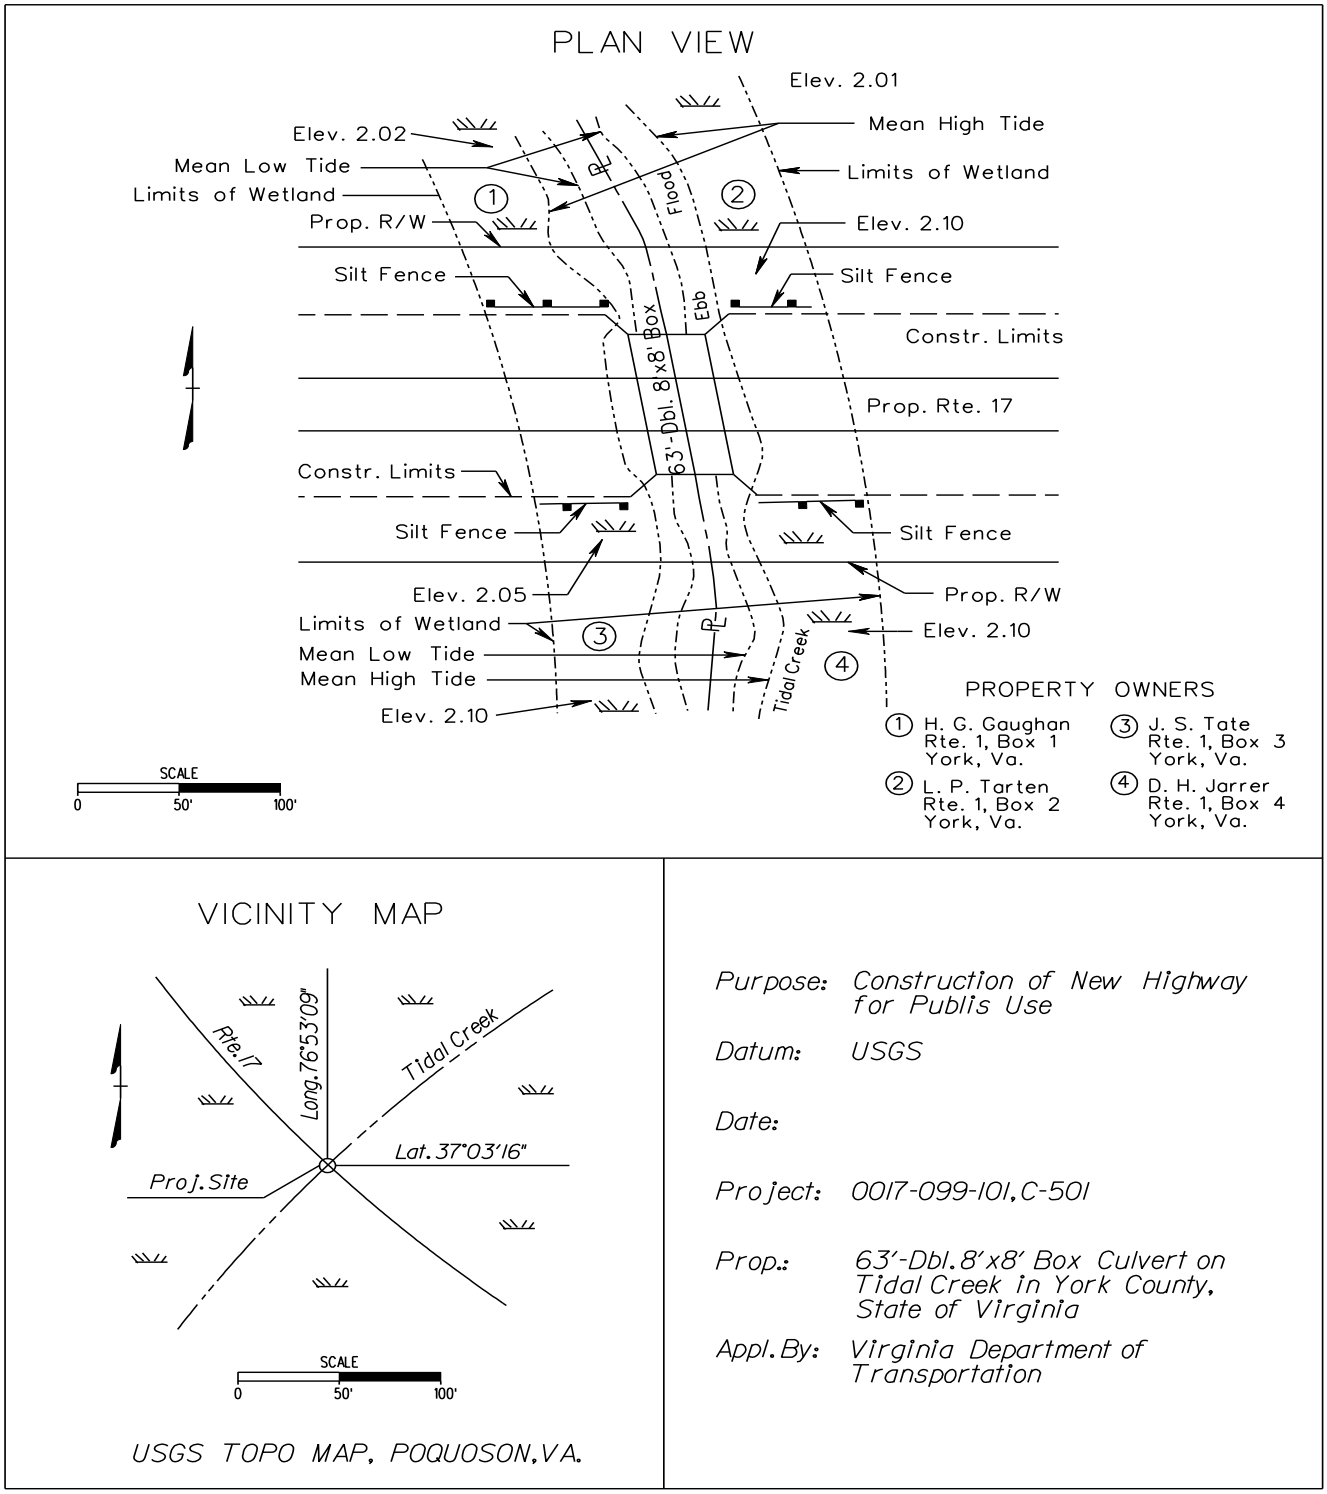

FIGURE C-4-8 CULVERT (TIDAL)-PLAN VIEW