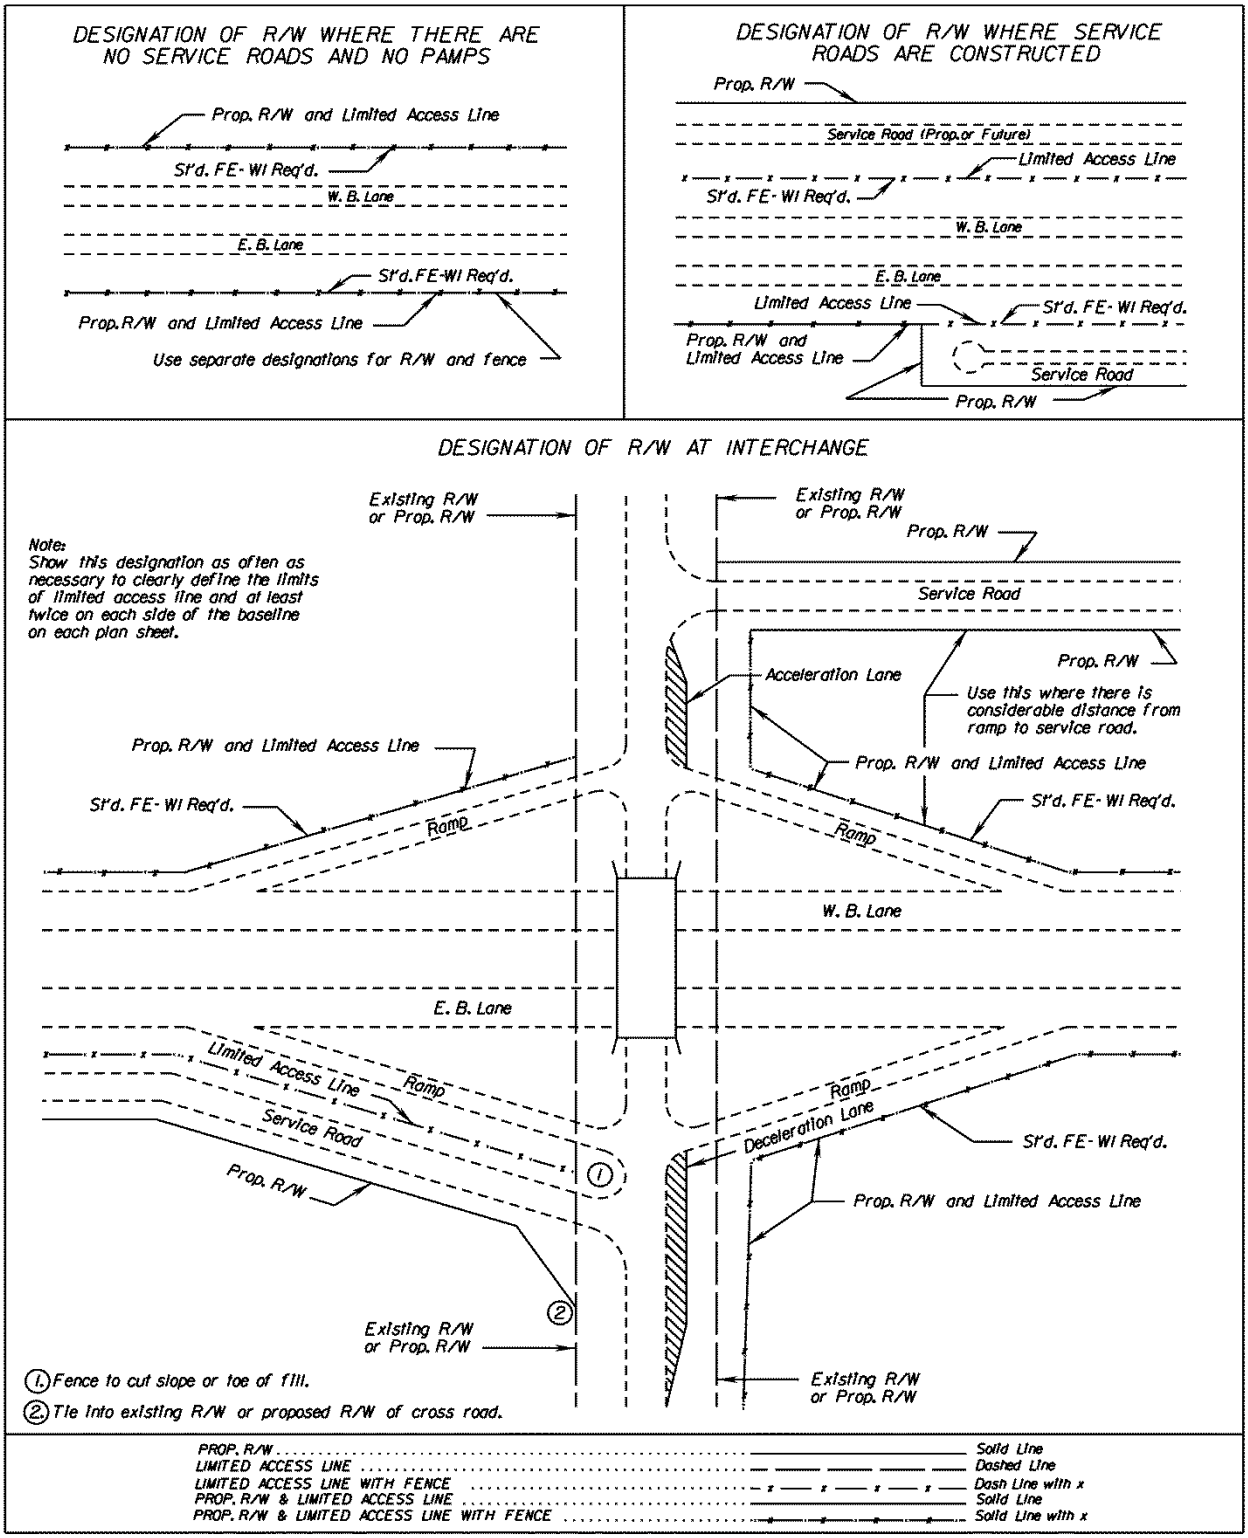

FIGURE 2E-11 DEPICTING LIMITED ACCESS RIGHT-OF-WAY*

* Rev. 7/16